December 14, 2007 - 1:00 P.M. revision [high resolution exhibits can be viewed on City's website - www.cityofmonroe.org]

PROJECT AREA

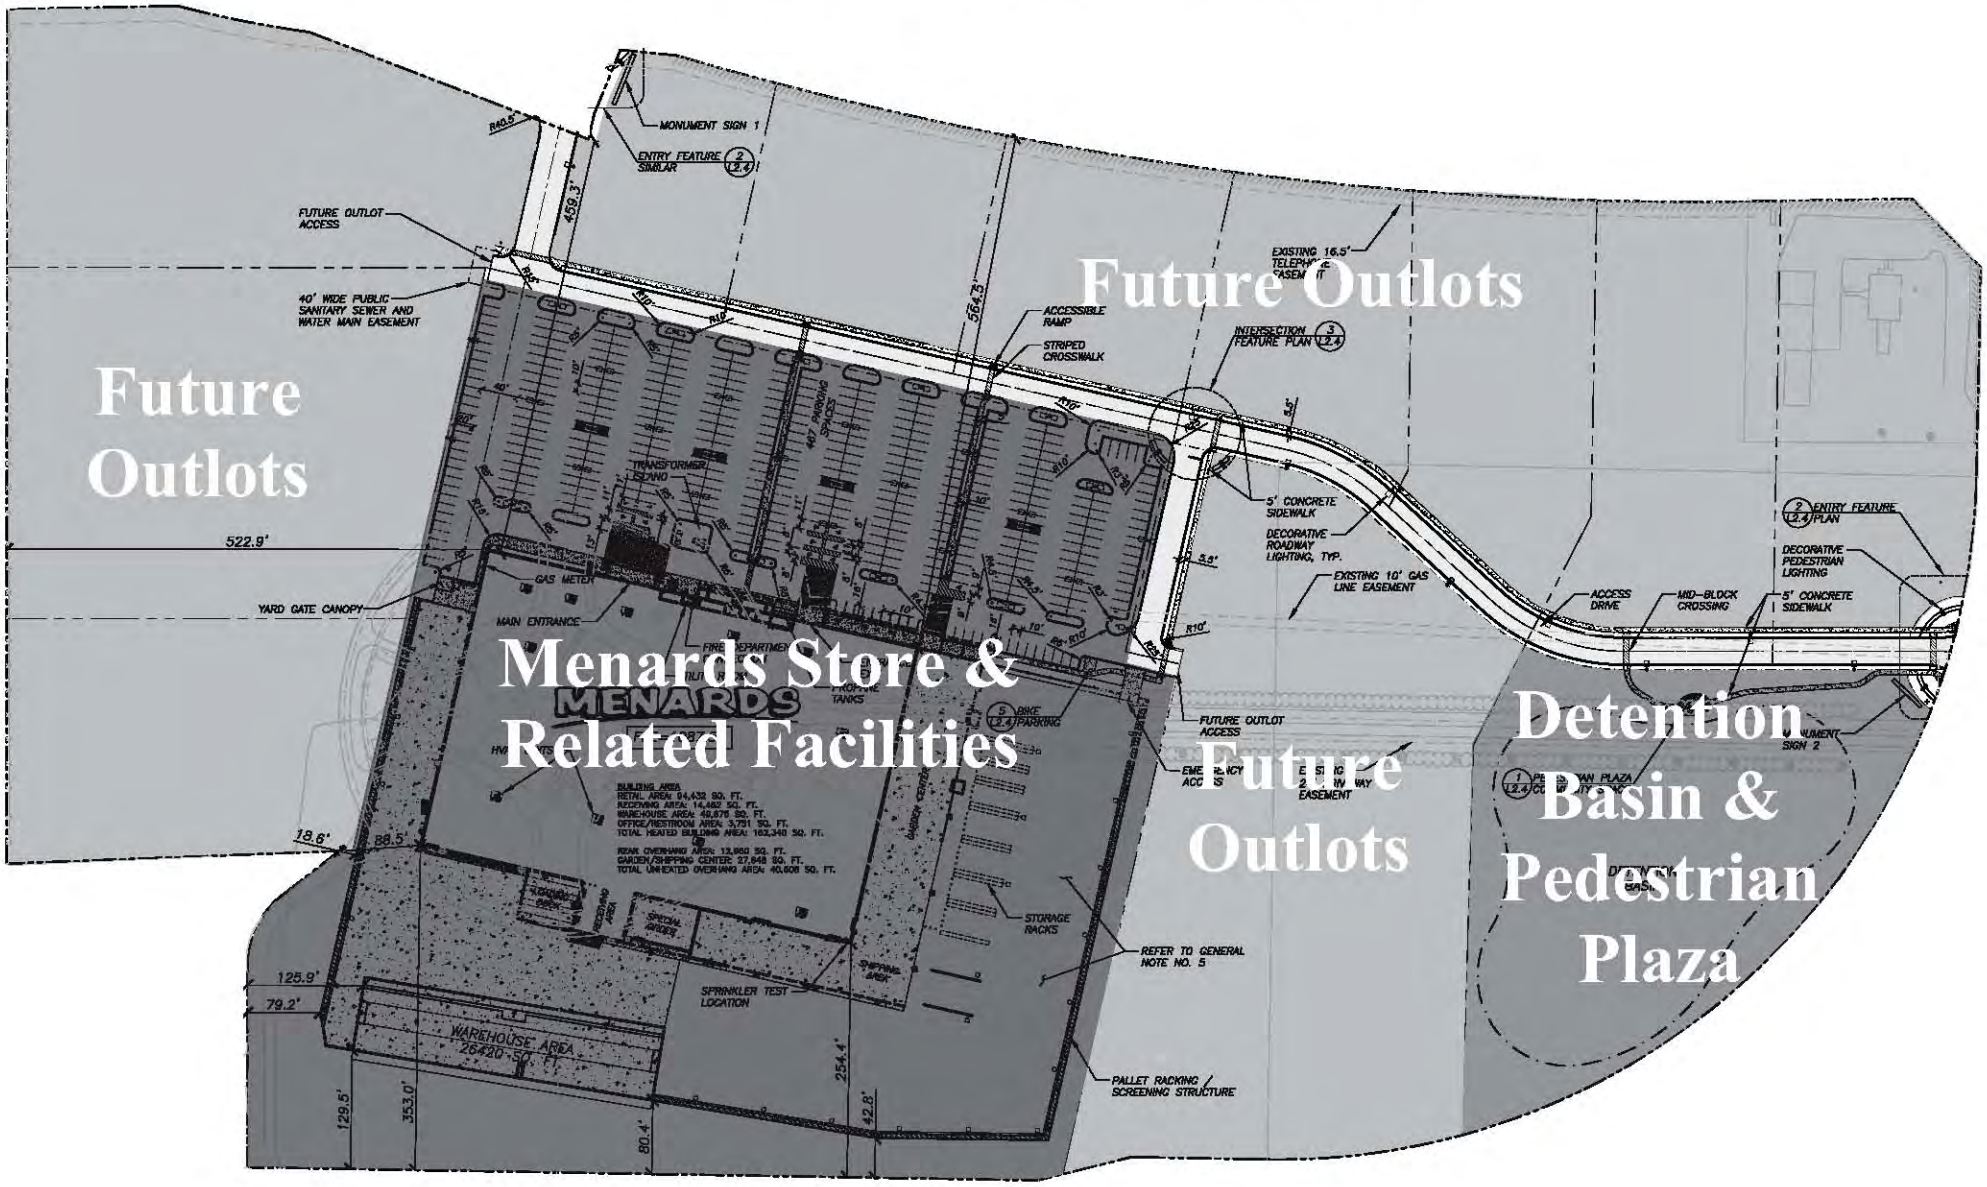

Exhibit B: Site Design Elements